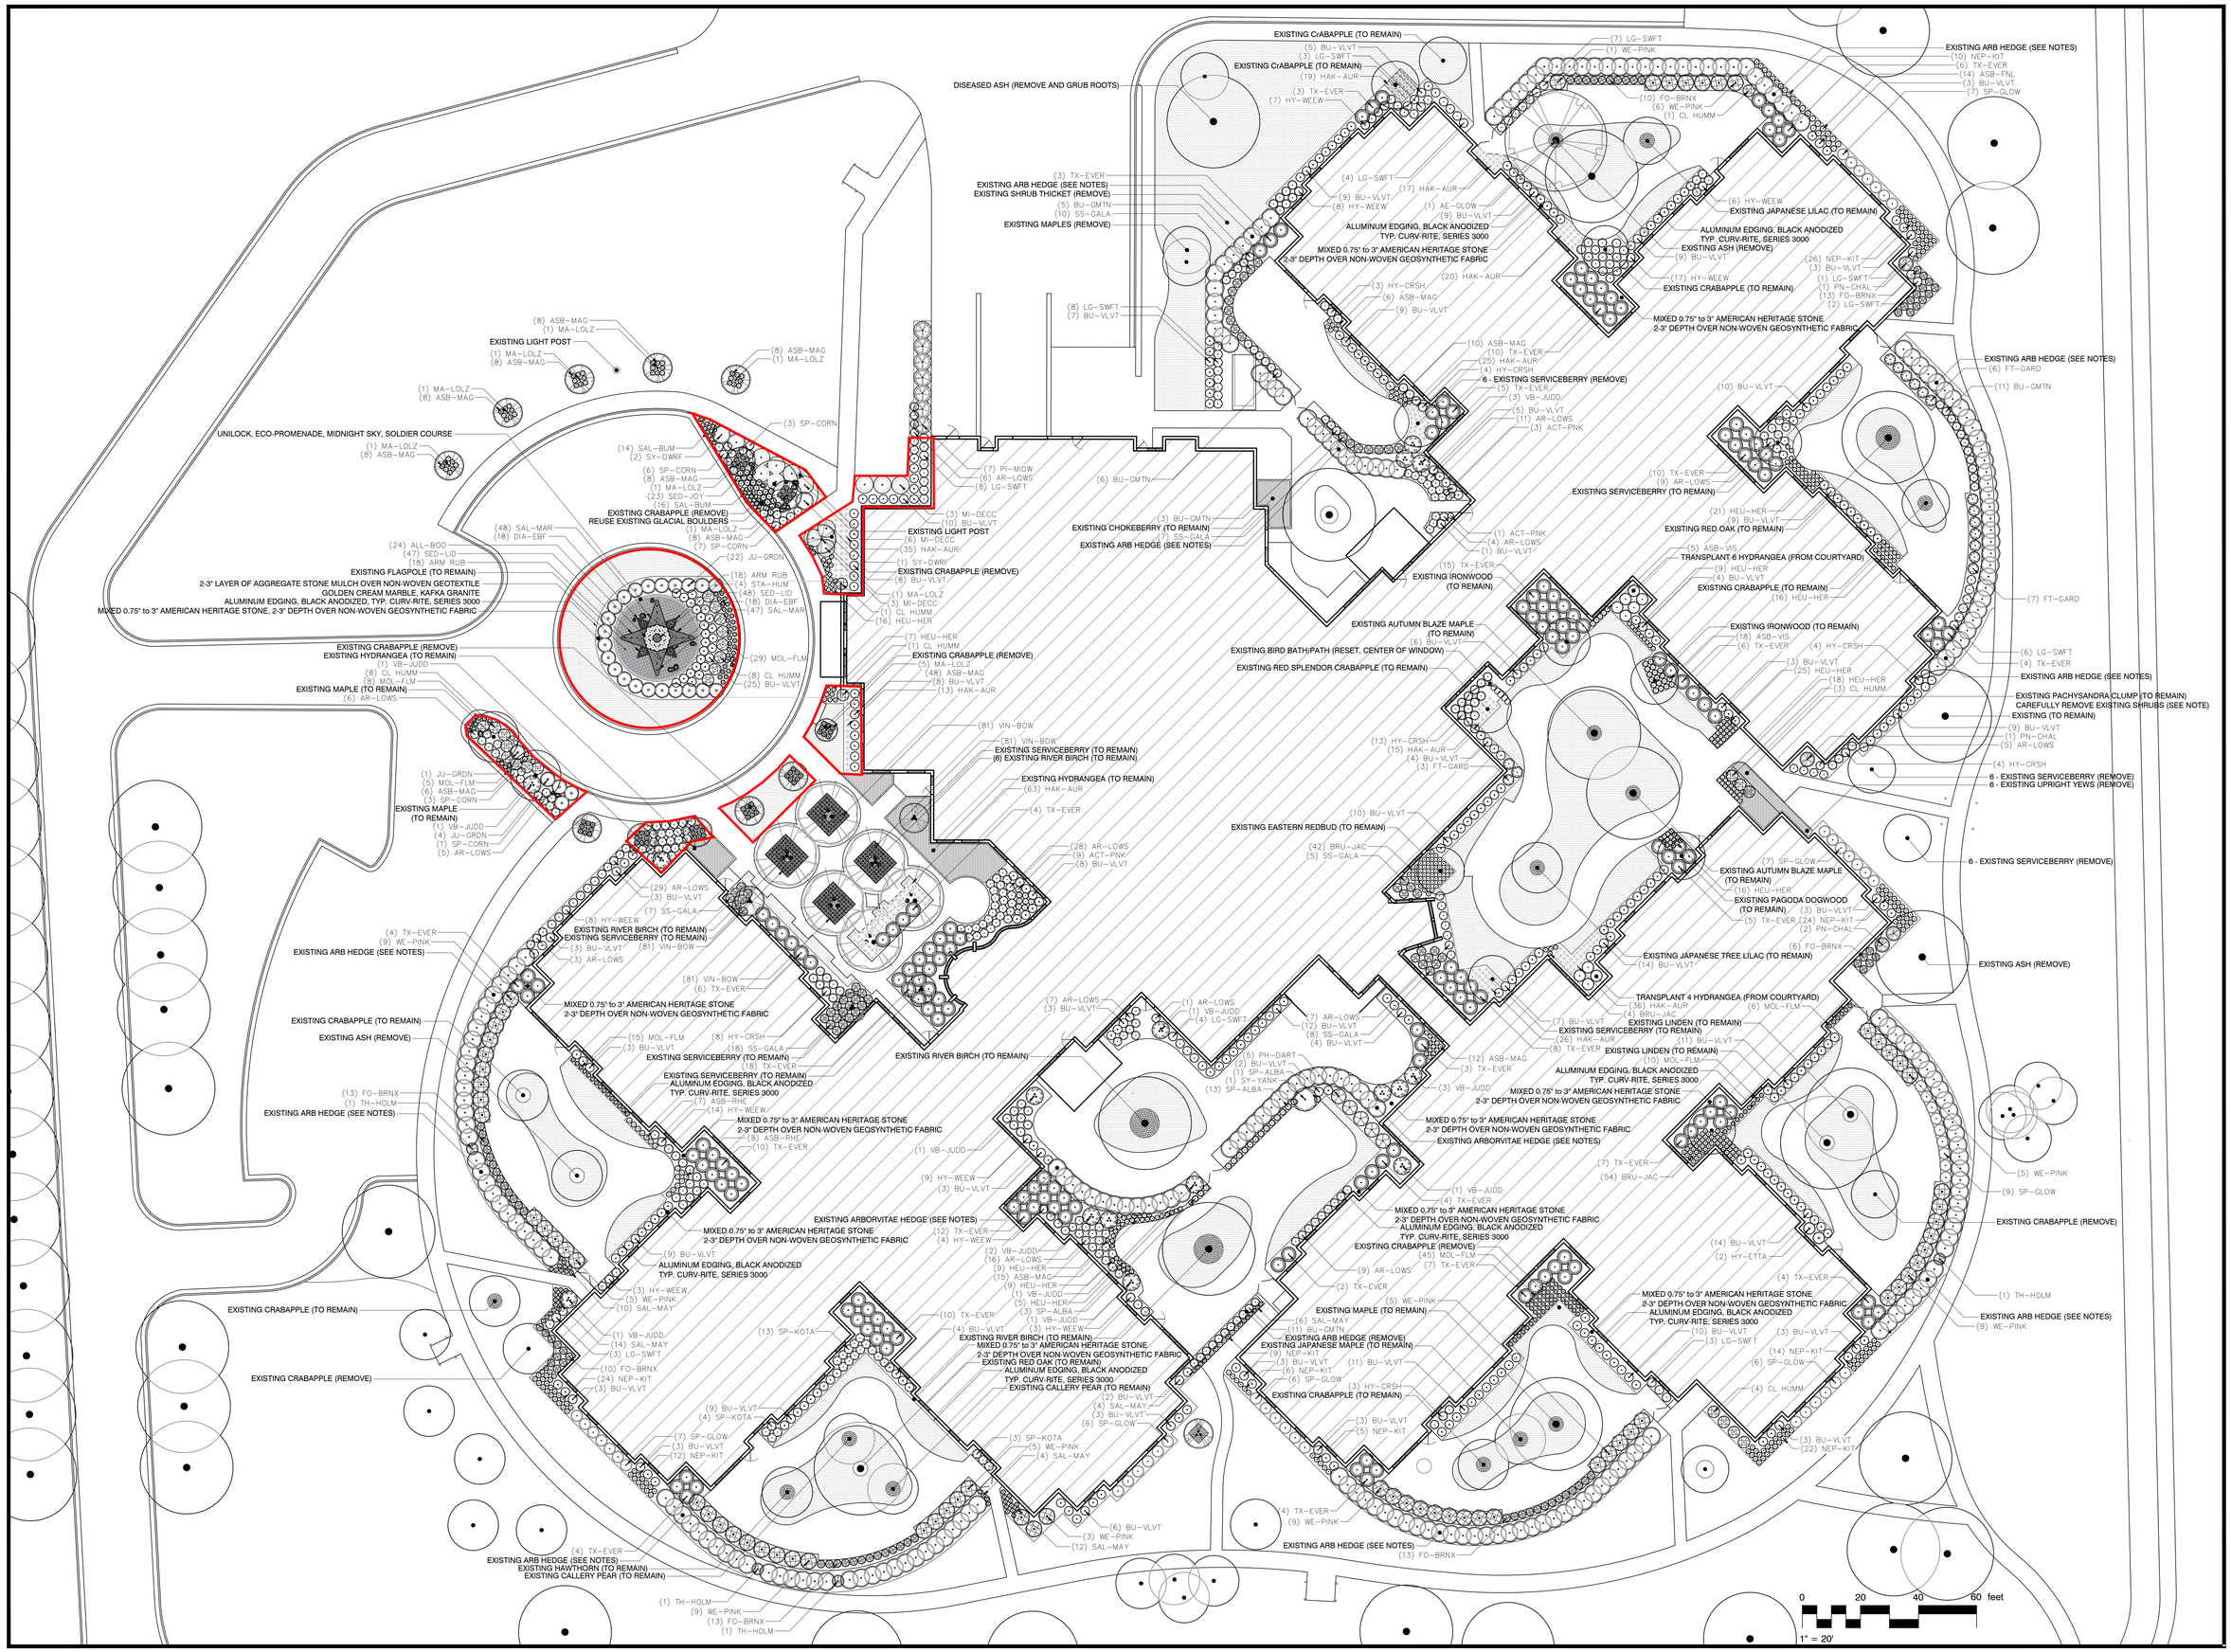

JEREMY J. KOX
LANDSCAPE ARCHITECTURE

Site plan and building design and location are based on pre-existing data. JJKLA, LLC does not guarantee accuracy or assume responsibility for any inaccuracies resulting from pre-existing data. Client is urged to have a site survey and topographic plan completed prior to any major site work, grading, or landscape design installation. Use of this plan for any purpose other than intended use may result in undesired results. Consult our office prior to any plan modifications and/or if improper site conditions or errors are discovered.

This drawing and the information contained herein are the intellectual property of JJKLA, LLC. Use of this plan without written permission is a violation of copyright law and may result in legal prosecution of any and all parties involved. Copyright may be purchased in accordance with the corporate bylaws. Clients may use this plan and all information contained herein in accordance with their written design contract. Written dimensions on this plan shall have precedent over scaled dimensions.

LANDSCAPE ARCHITECTURE
LAND USE PLANNING
PROJECT MANAGEMENT
SUSTAINABLE SOLUTIONS

office.1 920.371.3428
office.2 920.740.6231

DO NOT SCALE

© 2024
Jeremy J. Kox Landscape Architecture, LLC

BREWSTER VILLAGE Landscape Renovations
3300 W Brewster
Appleton, Wisconsin 54914

REVISED:

DATE: 17-MAR-2024
PHONE NO.: 000.000.0000
EMAIL: emailaddress@here.com
SCALE: 1" = 20'- 0"
DRAWN BY: Jeremy J. Kox, PLA
SHEET TITLE: Landscape Plan

SHEET NO. L-1
JOB # 24024 FILE NO. 024-0240