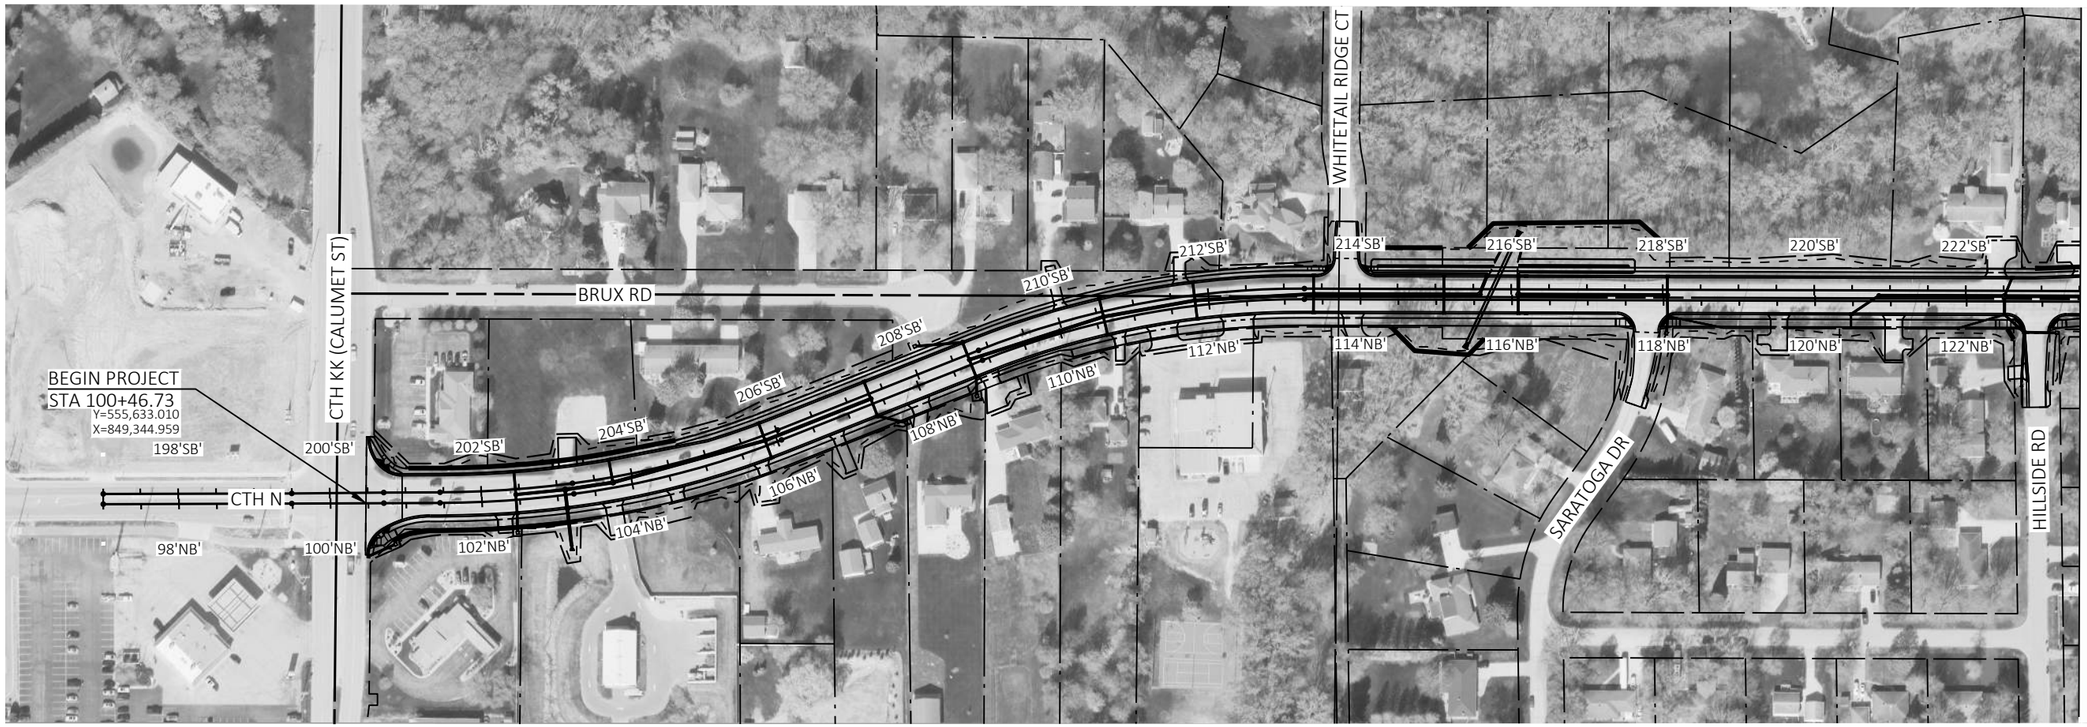

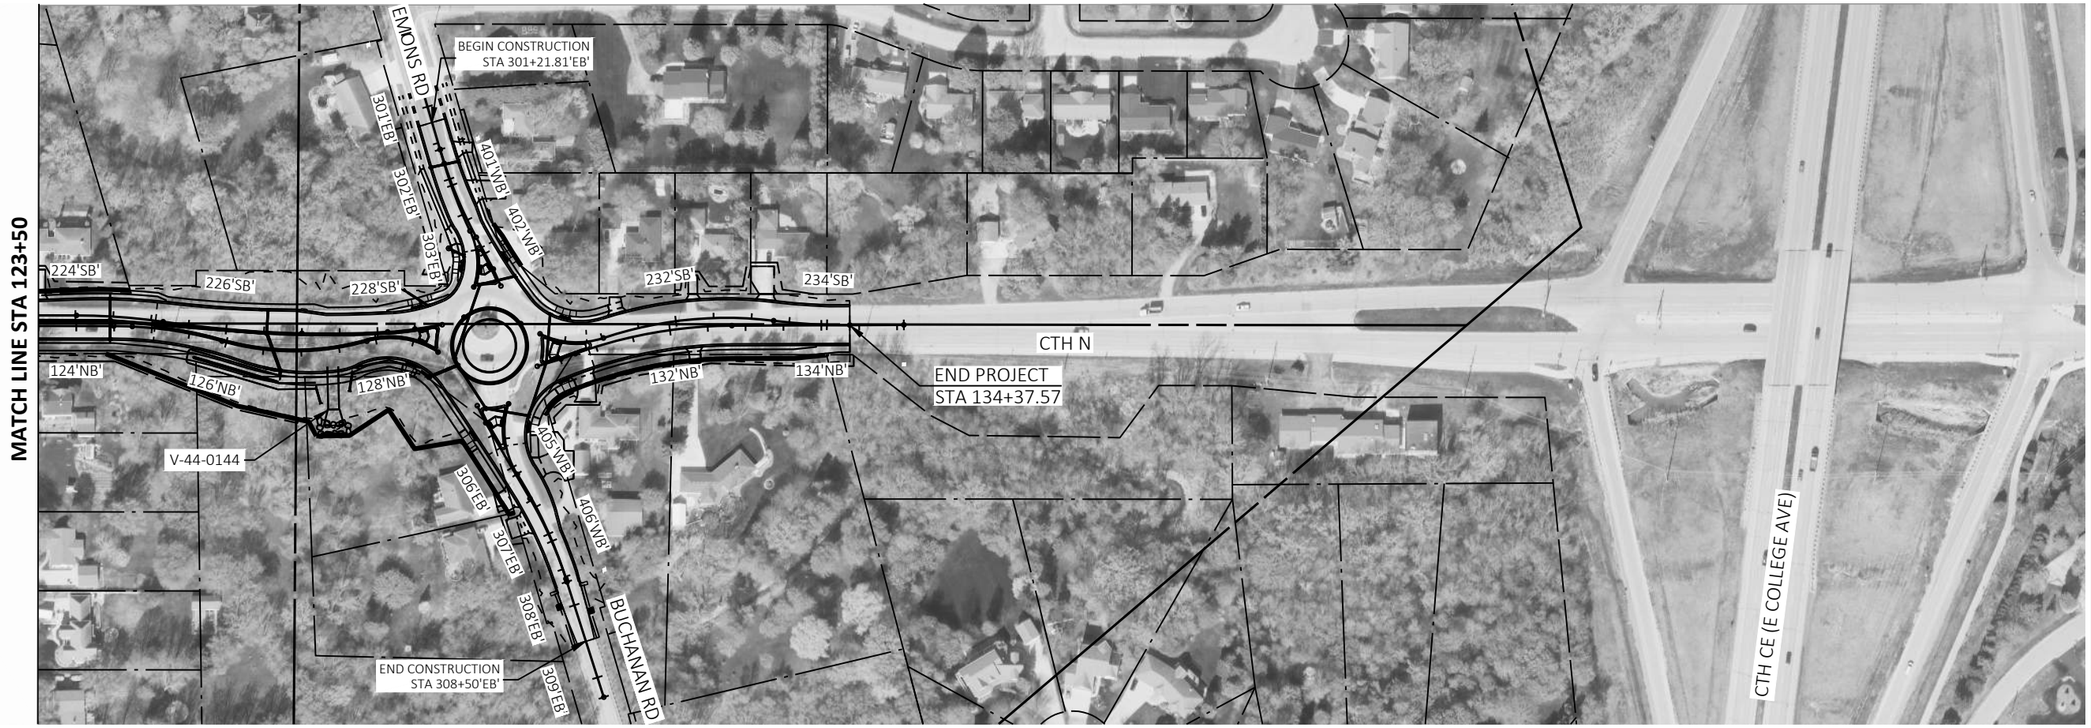

PROJECT NO: 4676-04-71	HWY: CTH N	COUNTY: OUTAGAMIE	PROJECT OVERVIEW	SHEET	E