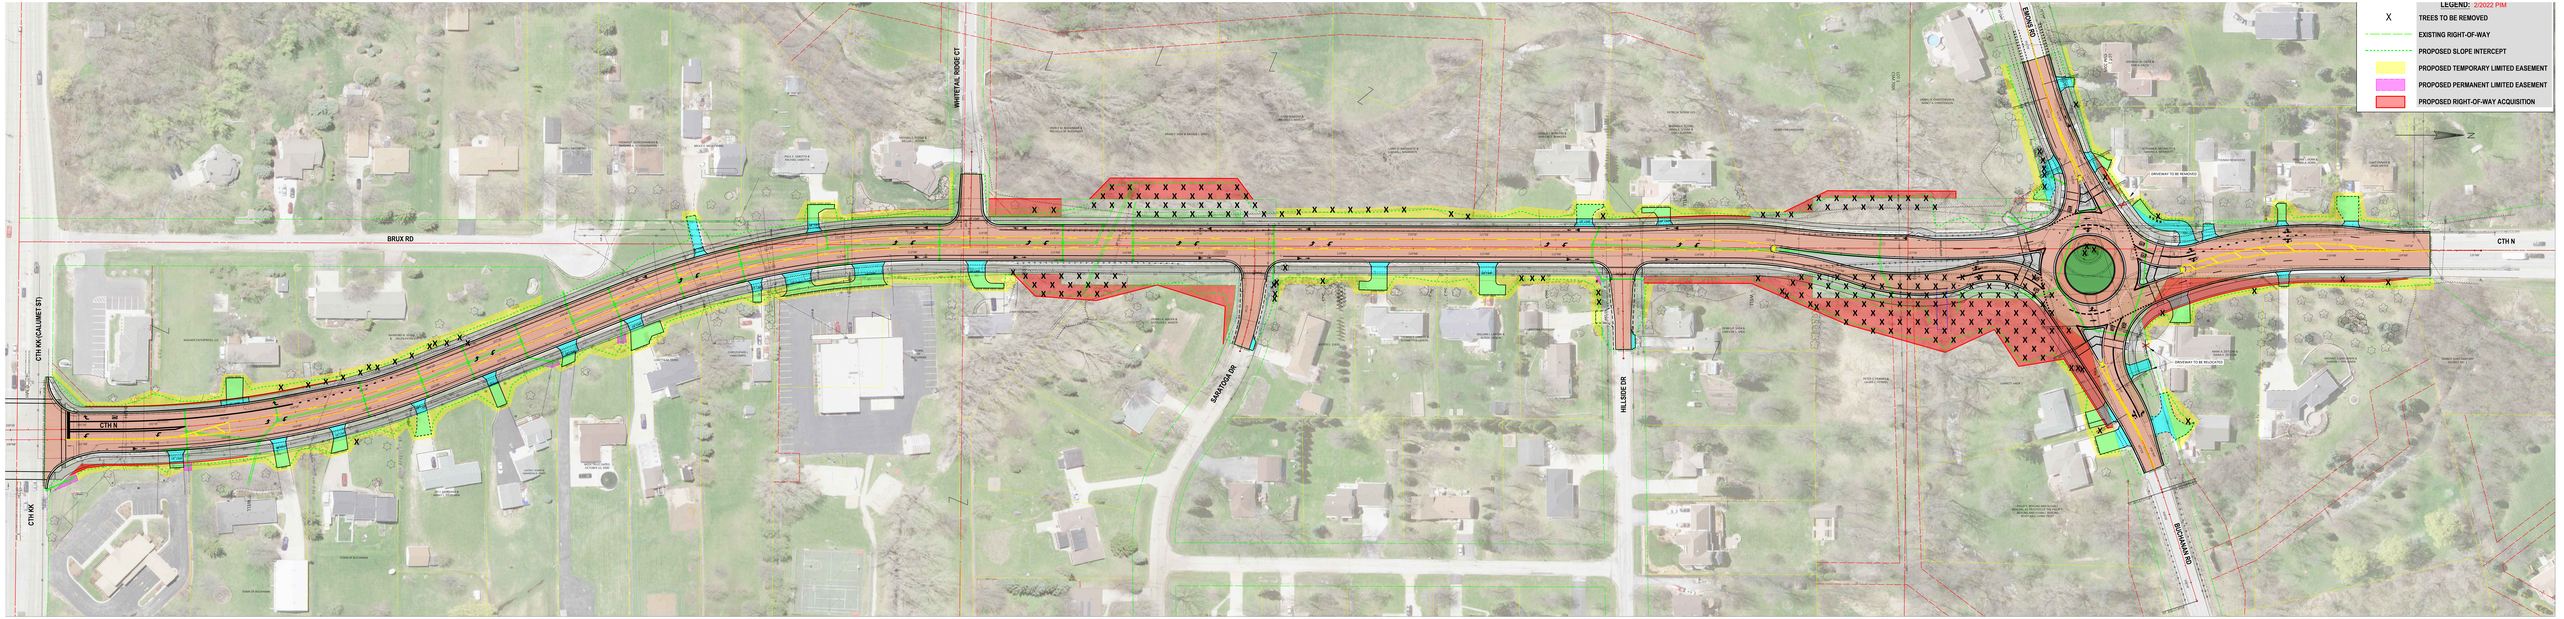
LEGEND: 2/2022 PIM
X TREES TO BE REMOVED
EXISTING RIGHT-OF-WAY
PROPOSED SLOPE INTERCEPT
PROPOSED TEMPORARY LIMITED EASEMENT
PROPOSED PERMANENT LIMITED EASEMENT
PROPOSED RIGHT-OF-WAY ACQUISITION
BRUX RD
CTH N
CTH KK (CALUMET ST)
CTH KK
WHITETAIL RIDGE CT
SARATOGA DR
HILLSIDE DR
BUCKMAR RD
DRIVEWAY TO BE REMOVED
DRIVEWAY TO BE RELOCATED