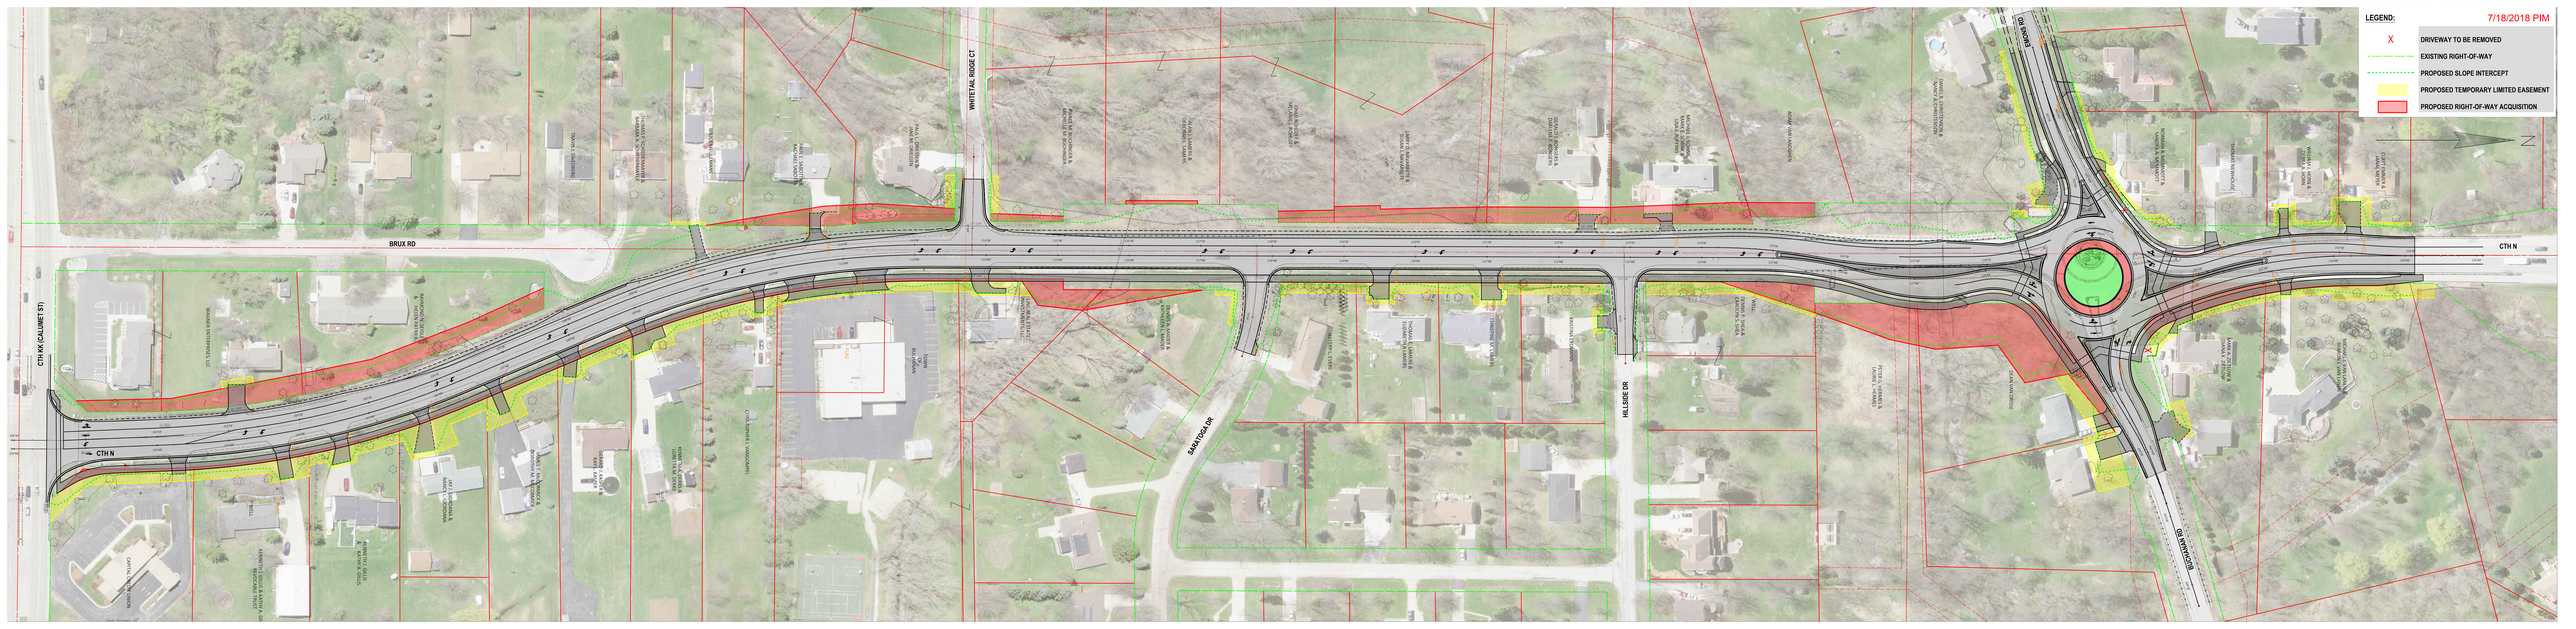
LEGEND:
7/18/2018 PIM
X
DRIVEWAY TO BE REMOVED
EXISTING RIGHT-OF-WAY
PROPOSED SLOPE INTERCEPT
PROPOSED TEMPORARY LIMITED EASEMENT
PROPOSED RIGHT-OF-WAY ACQUISITION
N
BRUX RD
CTH N
CTH KK (CALUMET ST)
WHITETAIL RIDGE CT
SARATOGA DR
HILLSIDE DR
EVANS RD
BUCHANAN RD
CHURCH
CEMETERY
CHRISTIAN LIFE CHURCH
OLD SCHOOL HOUSE PARK
BALL FIELD
TENNIS COURTS
PARKING
PARKING
PARKING